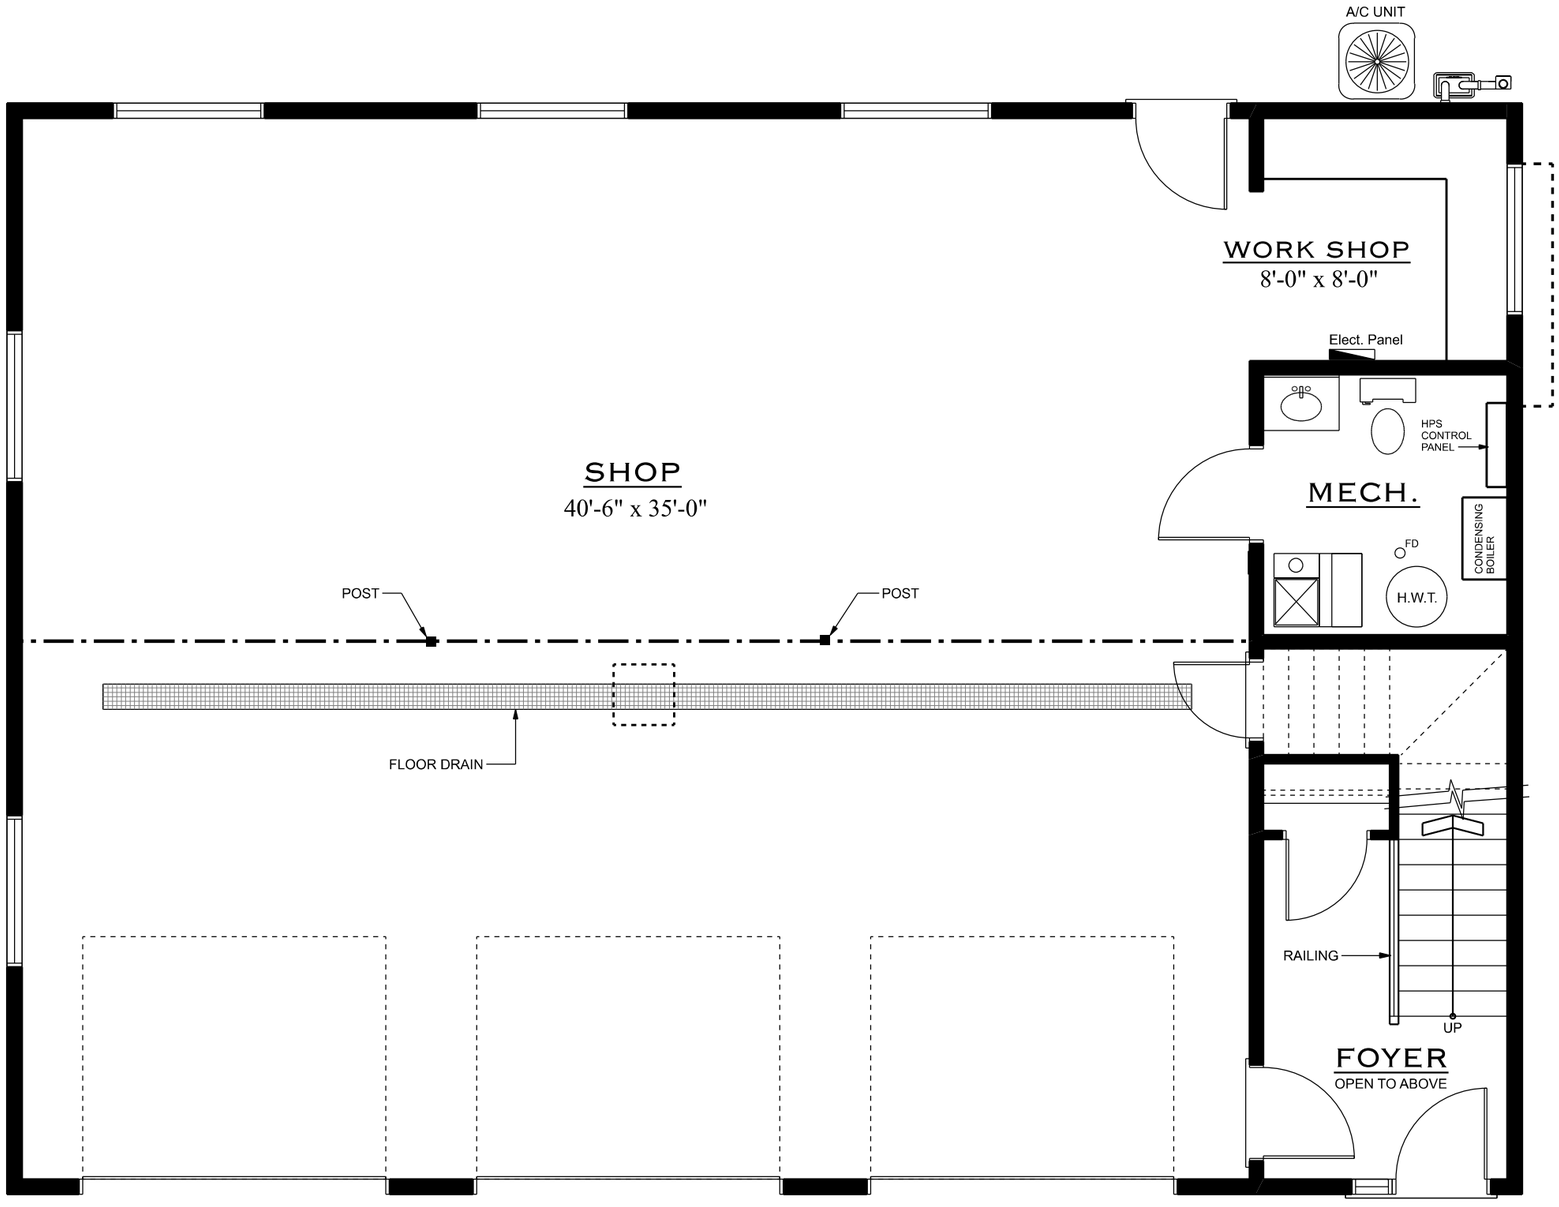

DesignEx Consulting Ltd.

COPYRIGHT © ALL RIGHTS RESERVED

THE WAKEFIELD

MAIN FLOOR PLAN

1 800 SQ. FT.

WIDTH: 50'-0"
LENGTH: 36'-0"