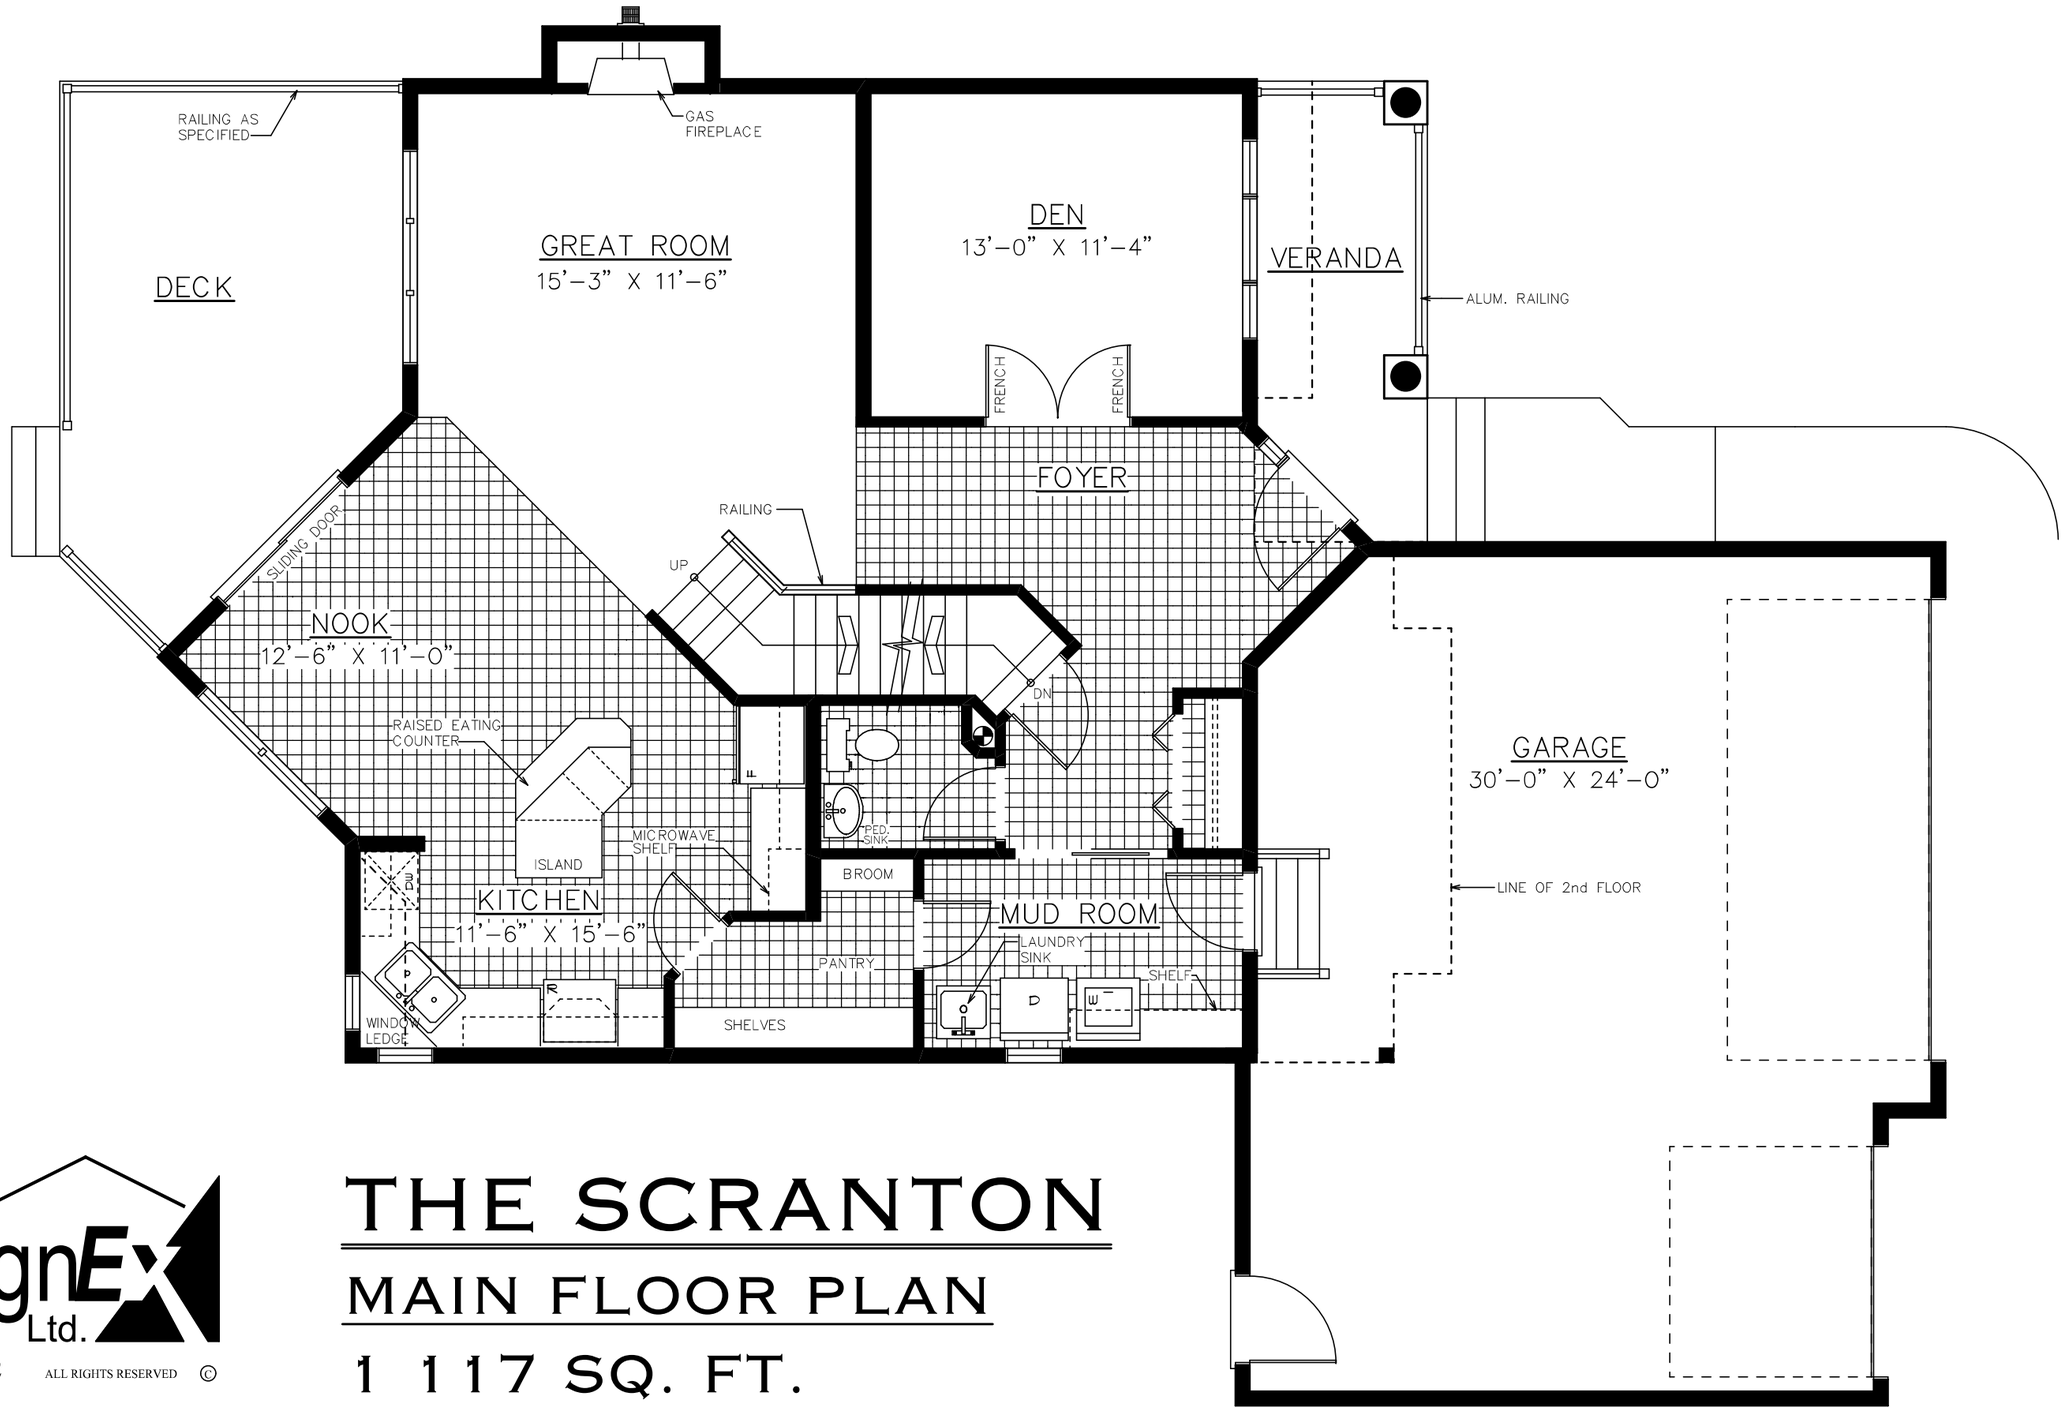

DesignEx Consulting Ltd.

COPYRIGHT 2012 ALL RIGHTS RESERVED ©

THE SCRANTON

MAIN FLOOR PLAN

1 117 SQ. FT.

WIDTH: 46-0"
LENGTH: 62'-0"